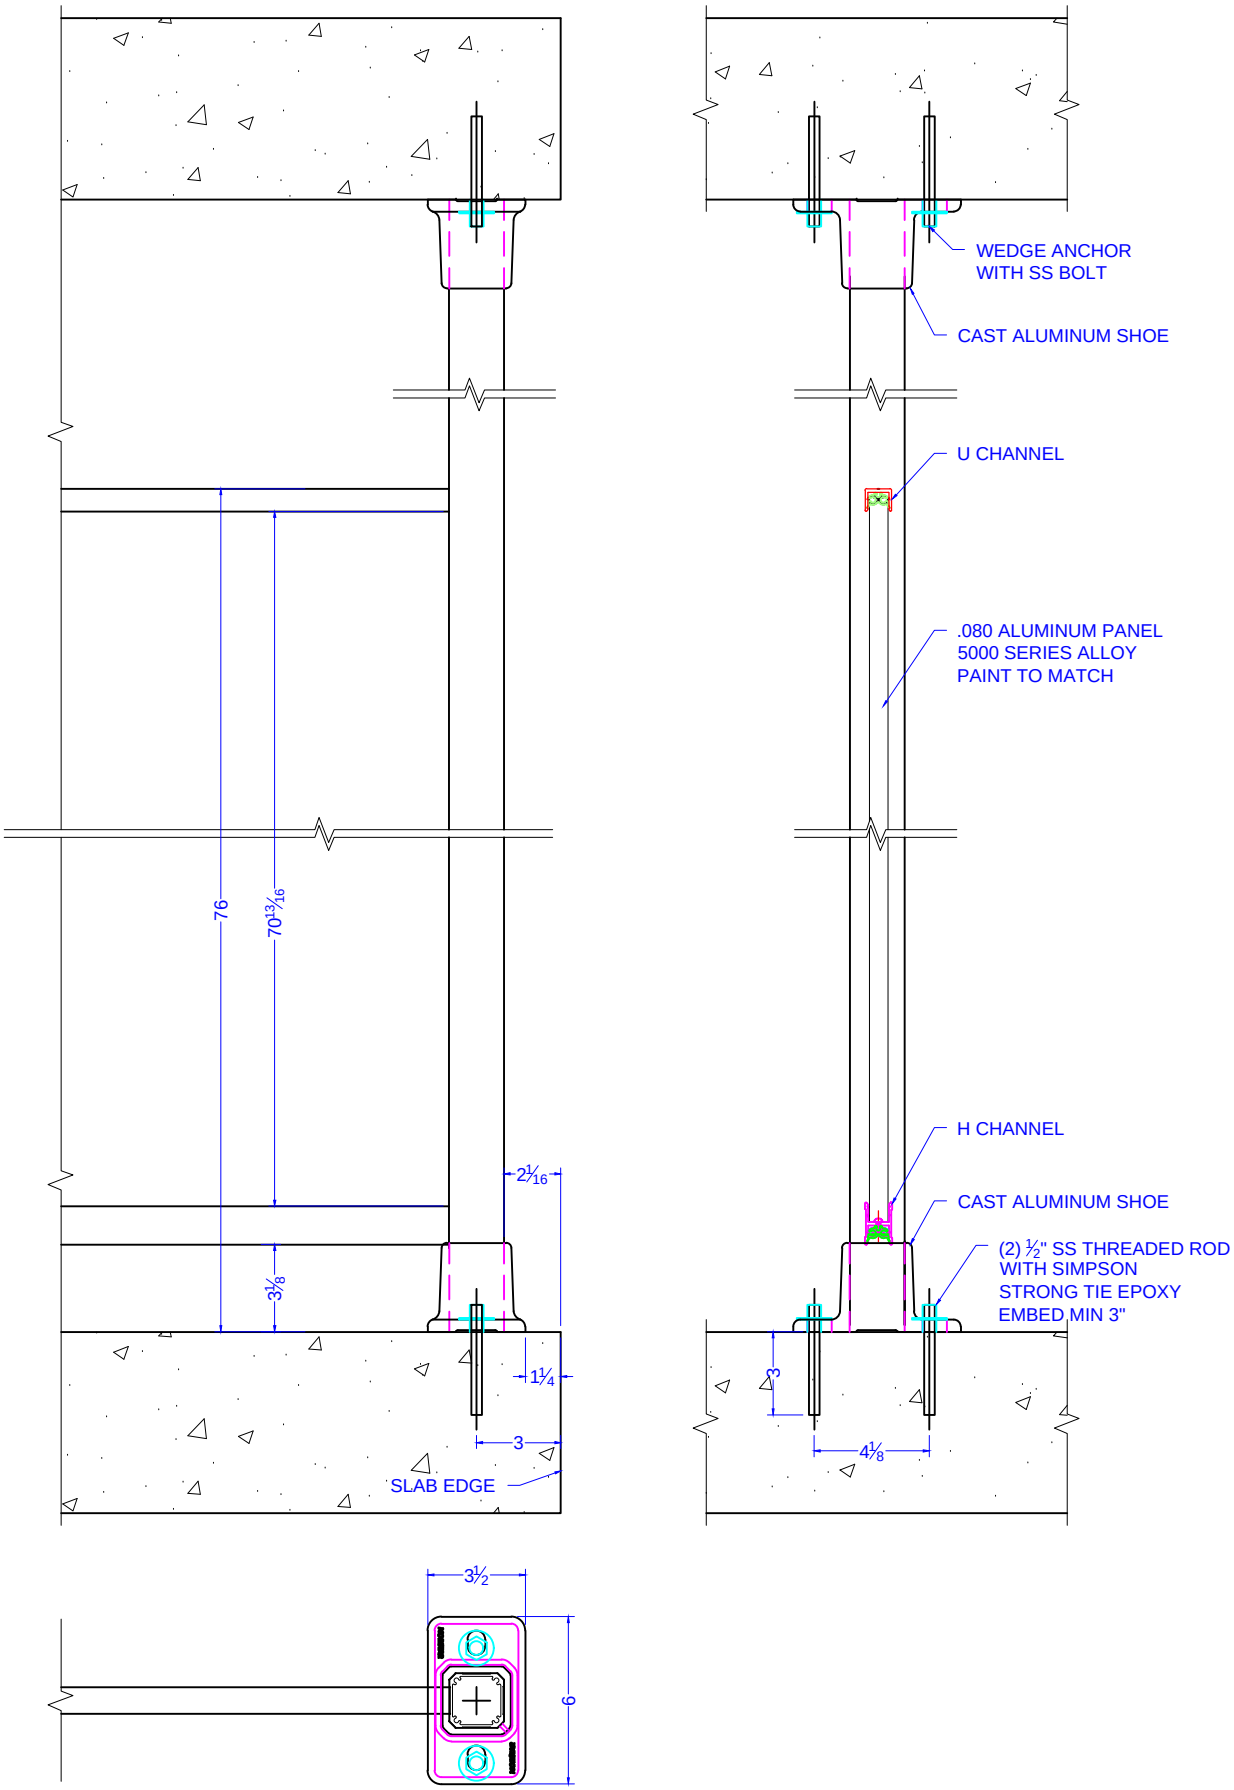

NORSTAR WINDOWS & DOORS LTD.

TYPICAL DIVIDER DETAIL

BY	JOB #	DATE	SCALE	PAGE
MH	0000	11/02 2012	NTS	01

Z:\Autocad\ACAD Templates\Railing shop typ.dwg, 11/7/2012 4:07:11 PM